DRAINAGE BOOK 2 PAGE 41

SHEET 1 OF 1

2947022

FOREST CREEK
PHASE IIB–SUBPHASE B

A SUBDIVISION
A REPLAT OF TRACT 104 OF FOREST CREEK,
PHASE IIB–REVISED PORTION
RECORDED IN PLAT BOOK 53, PAGE 147–150
IN SECTION 32, TOWNSHIP 33 SOUTH, RANGE 19 EAST
MANATEE COUNTY, FLORIDA

See Plat Book # 54 pgs 152+153

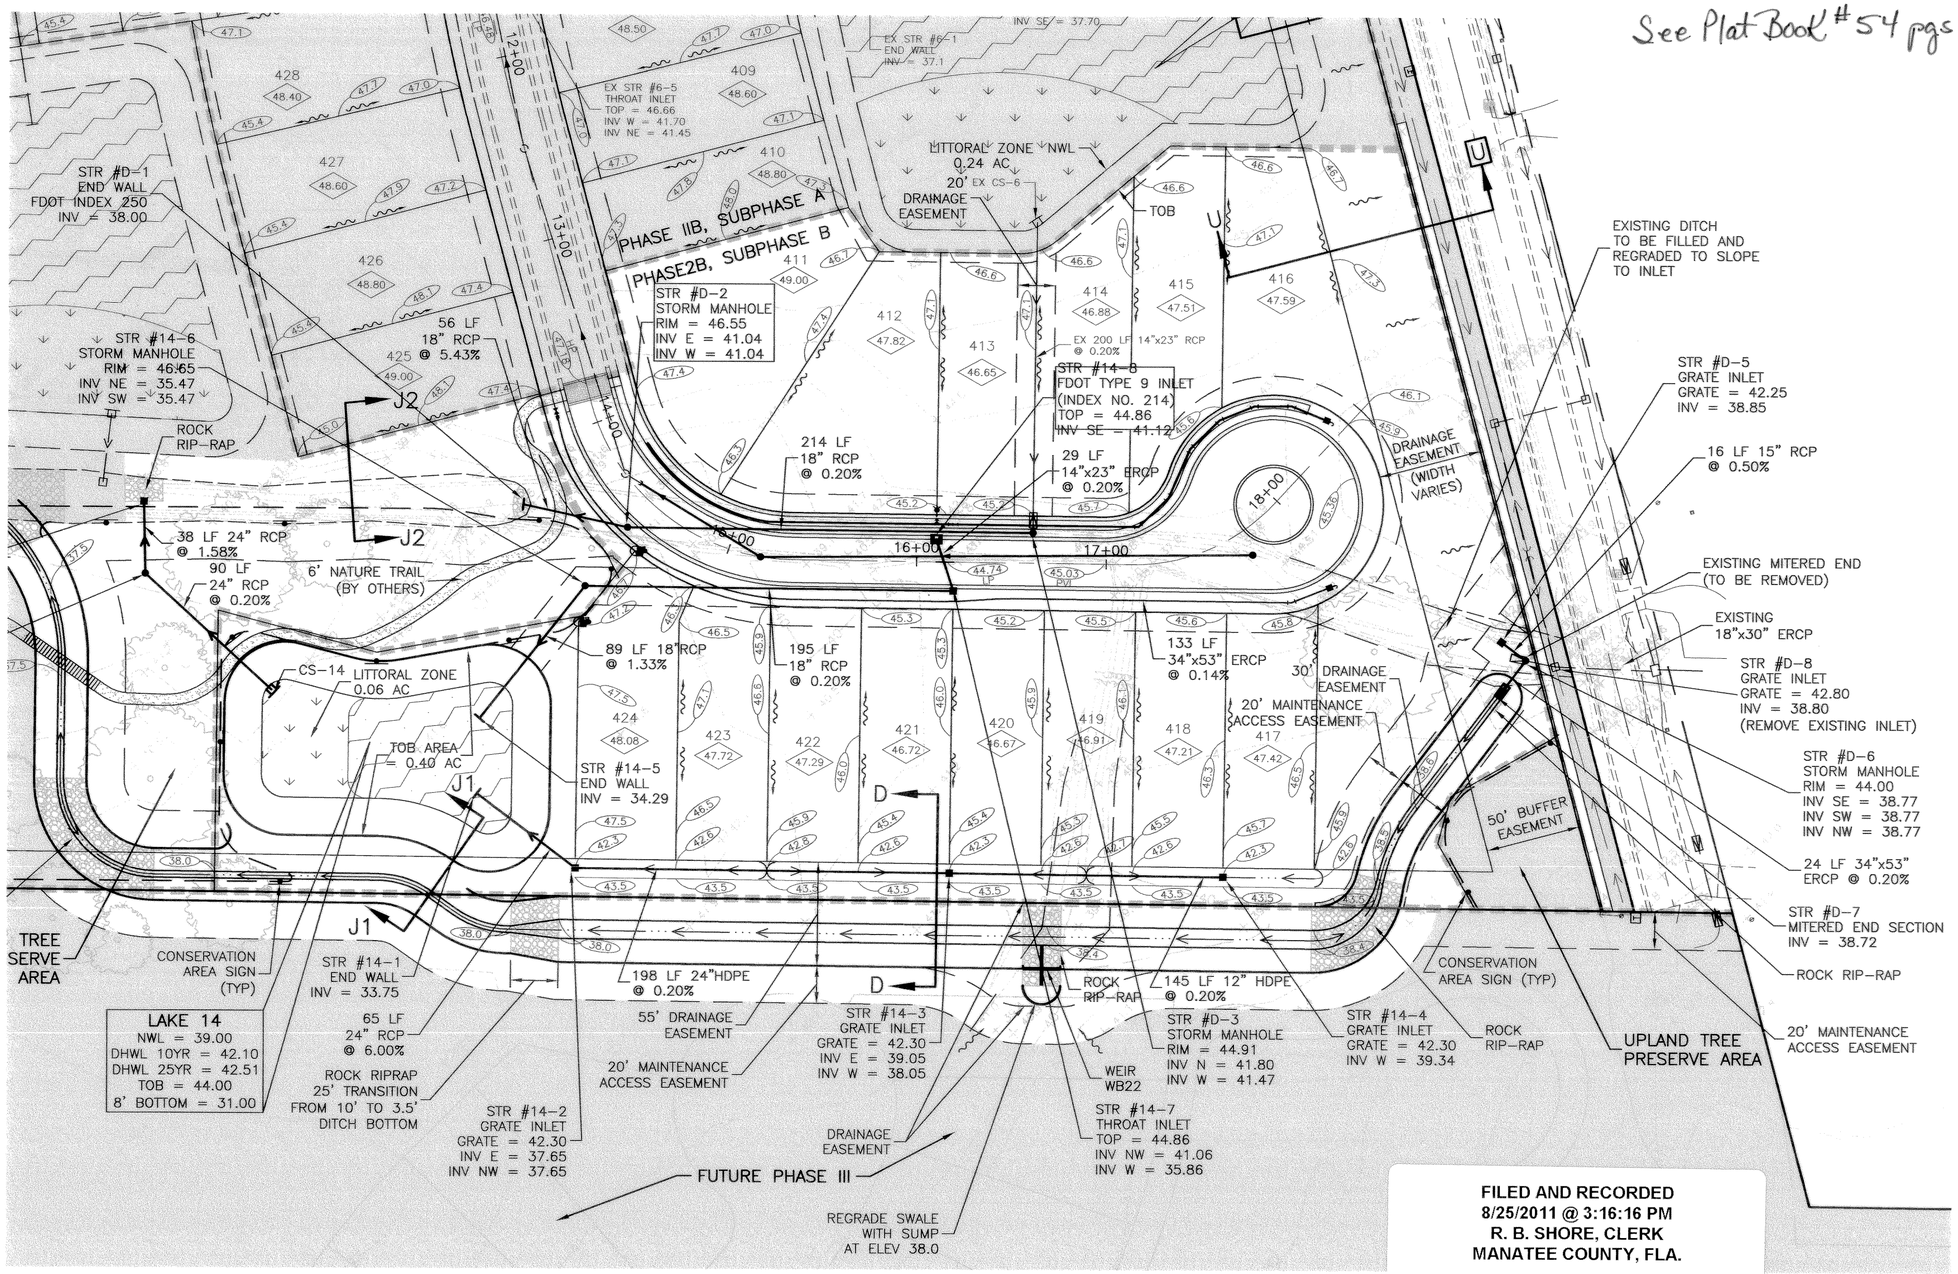

FILED AND RECORDED
8/25/2011 @ 3:16:16 PM
R. B. SHORE, CLERK
MANATEE COUNTY, FLA.

NOT TO SCALE

PAVING AND DRAINAGE PLAN

WilsonMiller

Planners • Engineers • Ecologists • Surveyors • Landscape Architects • Transportation Consultants
WilsonMiller, Inc. - FL Lic.# LC-C000170
WilsonMiller, Inc. - Certificate of Authorization #43
6900 Professional Parkway East, Suite 100 • Sarasota, Florida 34240-8414 • Phone 941-907-6900 • Fax 941-907-6910 • Web-Site www.wilsonmiller.com

Task Code: 510
Project Number: 215600126

Aug 11, 2011 – 09:45:04 HCOLLOM|V:\2156\active\215600126\survey\04264\010-IIB_SubphaseB\07-Plat-Or-Phase\00126V-SPPL2B2-PDRNG01.dwg